RECORD of SURVEY for MARY BAUMANN 56-O.R.-283

BEING A PORTION OF THE N.W. 1/4 OF SECTION 4, T.6N., R.12E., M.D.M.
AMADOR COUNTY, CALIF. SCALE: 1" = 100' APRIL, 1975

TOMA & ANDERSON LICENSED LAND SURVEYORS - 41 SUMMIT ST., JACKSON, CALIF.

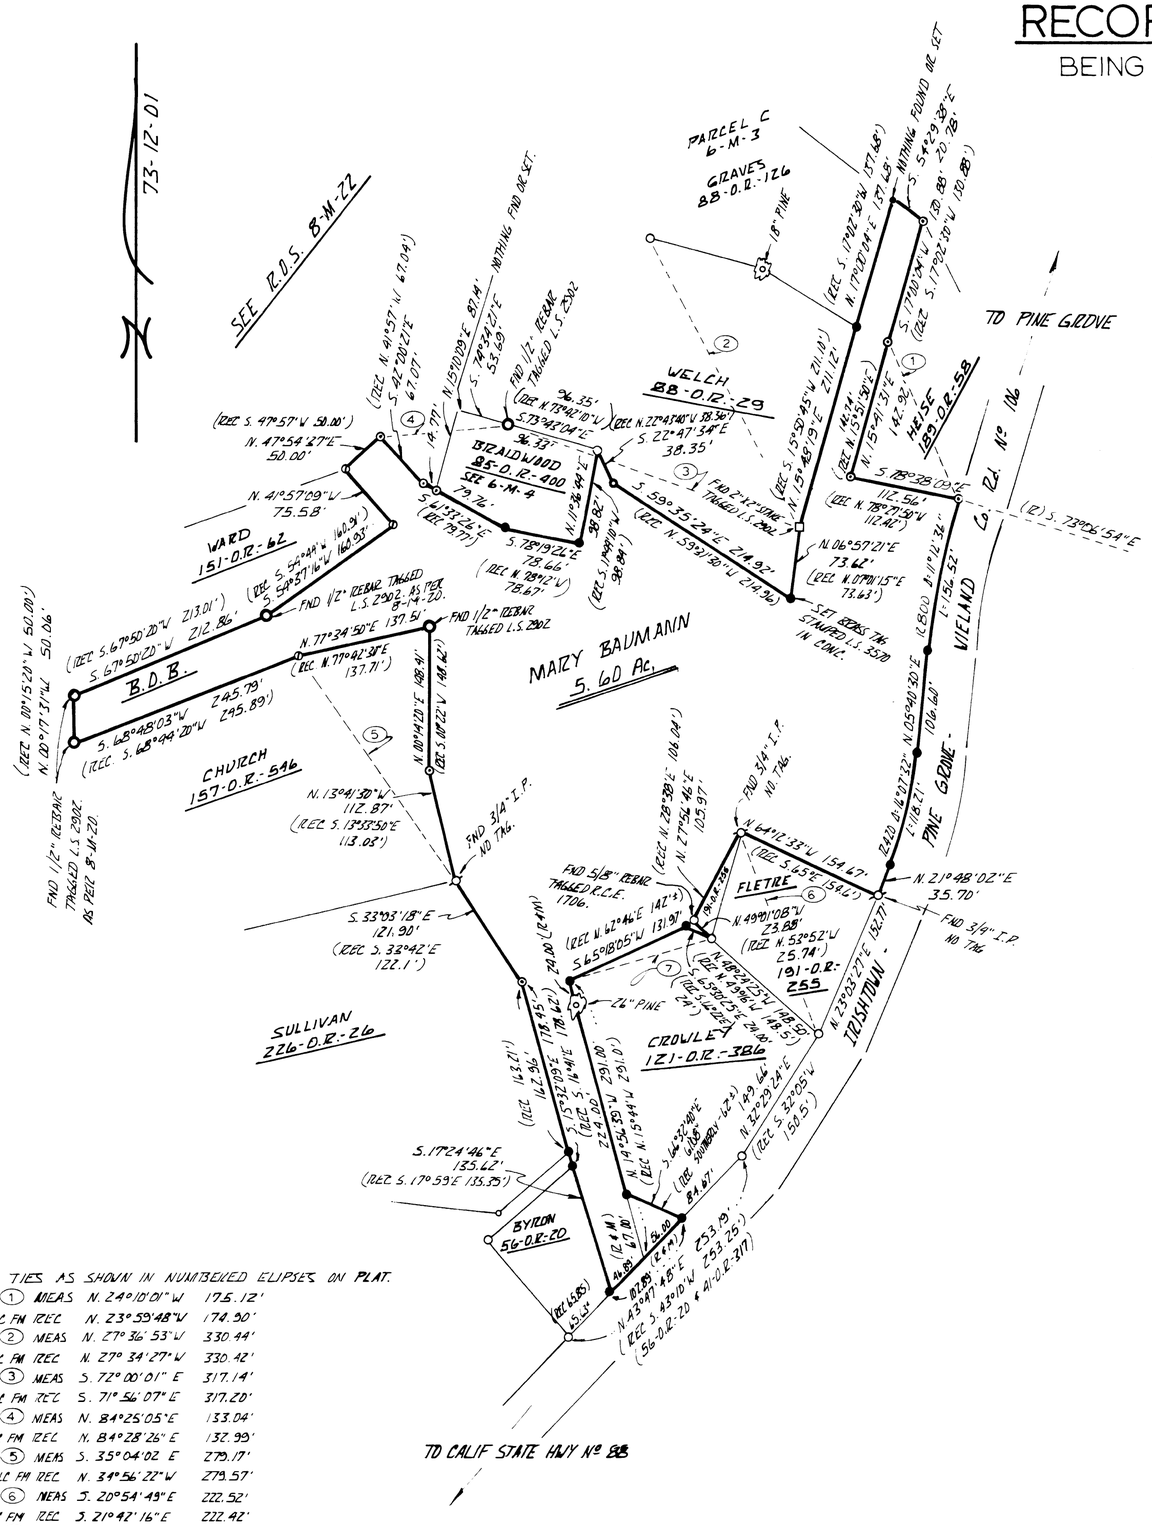

TIES AS SHOWN IN NUMBERED ELIPSES ON PLAT.

(1)	MEAS	N. 24°10'01" W	175.12'
CALC FM REC		N. 23°59'48" W	174.90'
(2)	MEAS	N. 27°36'53" W	330.44'
CALC FM REC		N. 27°34'27" W	330.42'
(3)	MEAS	S. 72°00'01" E	317.14'
CALC FM REC		S. 71°56'07" E	317.20'
(4)	MEAS	N. 84°25'05" E	133.04'
CALC FM REC		N. 84°28'26" E	132.99'
(5)	MEAS	S. 35°04'02" E	279.17'
CALC FM REC		N. 34°56'22" W	279.57'
(6)	MEAS	S. 20°54'49" E	222.52'
CALC FM REC		S. 21°42'16" E	222.42'
(7)	MEAS	N. 72°18'55" E	148.76'
CALC FM REC		N. 69°51'22" E	158.25'

SURVEYOR'S CERTIFICATE

THIS MAP CORRECTLY REPRESENTS A SURVEY MADE BY ME OR UNDER MY DIRECTION IN CONFORMANCE WITH THE REQUIREMENTS OF THE LAND SURVEYORS ACT AT THE REQUEST OF MARY BAUMANN IN APRIL, 1975.

CLYDE L. TOMA L.S. 3570

COUNTY SURVEYOR'S CERTIFICATE

THIS MAP HAS BEEN EXAMINED FOR CONFORMANCE WITH THE REQUIREMENTS OF THE LAND SURVEYORS ACT THIS 23rd DAY OF June, 1975.

RCE 20269
AMADOR COUNTY SURVEYOR

RECORDER'S CERTIFICATE

FILED THIS 23rd DAY OF June, 1975, AT 1:19 P.M., IN BOOK 25 OF MAPS AND PLATS AT PAGE 71 AT THE REQUEST OF THE AMADOR COUNTY SURVEYOR.

FEE $5.00 Paid

Courtney Sutton
AMADOR COUNTY RECORDER

BY Diana J. Jungles
DEPUTY

NOTES & LEGEND

- DENOTES 1/2 INCH IRON PIPE TAGGED L.S. 3570 AND SET ON THIS SURVEY.
- DENOTES 1/2 INCH IRON ROD - NO TAG - FOUND ON THIS SURVEY.
- DENOTES 1/2 INCH STEEL REBAR - NO TAG - FOUND ON THIS SURVEY.
- DENOTES 2 1/2 INCH PIPE - NO TAG - FOUND ON THIS SURVEY. - STANDS 6' HIGH.
- DENOTES 1/2 INCH IRON PIPE TAGGED L.S. 3570 FOUND ON THIS SURVEY.
- DENOTES 1 INCH IRON PIPE - NO TAG - FOUND ON THIS SURVEY.

OTHER MONUMENTS FOUND AS NOTED ON PLAT.

THE MERIDIAN OF THIS SURVEY IS REFERRED TO THE NORTH LINE OF PARCEL 3 AS SHOWN ON THAT CERTAIN OFFICIAL MAP RECORDED IN BOOK B OF MAPS AND PLATS AT PAGE 20, AMADOR COUNTY RECORDS, BEARING N. 67°50'20" E.

ALL MONUMENTS FOUND ON THIS SURVEY WITH NO APPARENT IDENTIFICATION HAVE BEEN AFFIXED WITH A BRASS TAG STAMPED L.S. 3570.

N 13690